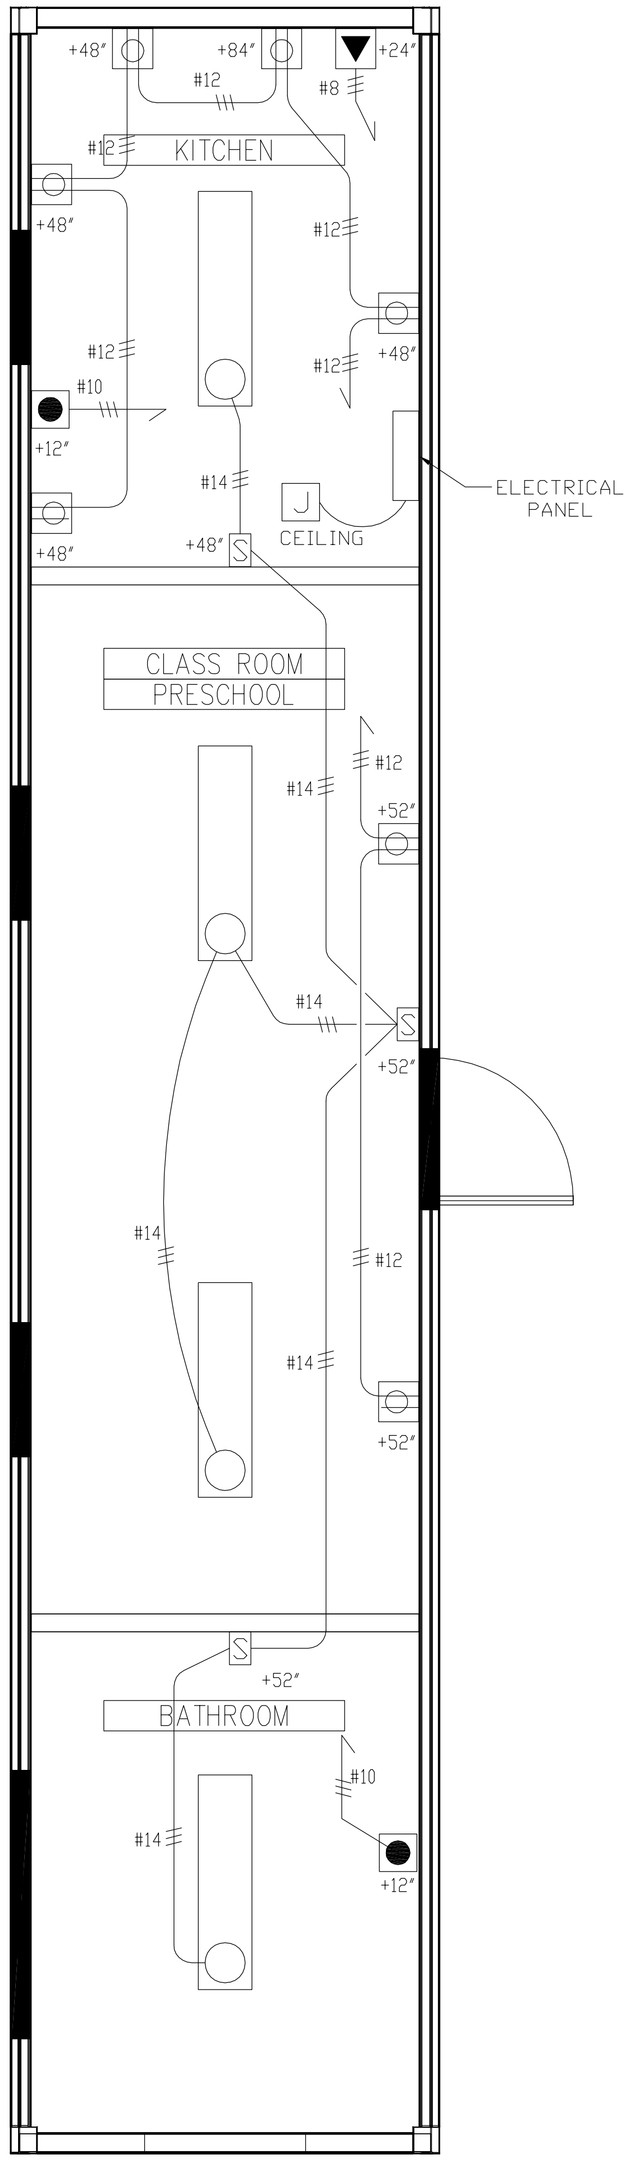

PLAN VIEW - 40' CLASSROOM
SCALE: 1/2" = 1'-0"

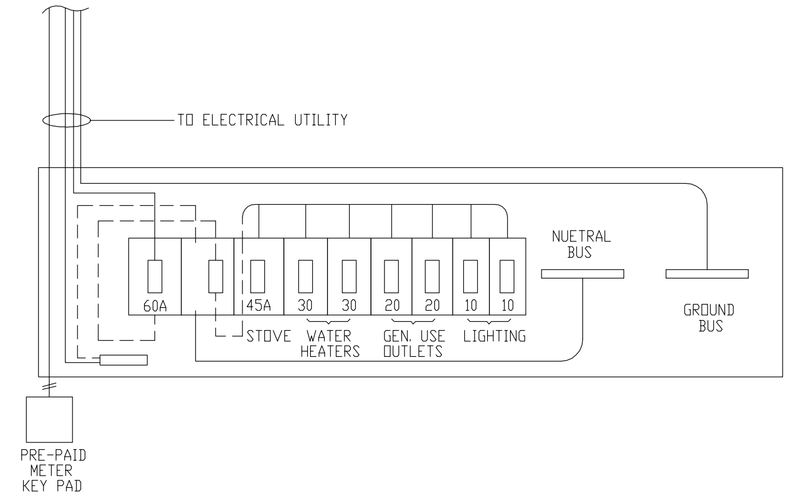

PANEL / SINGLE LINE DIAGRAM
SCALE: NONE

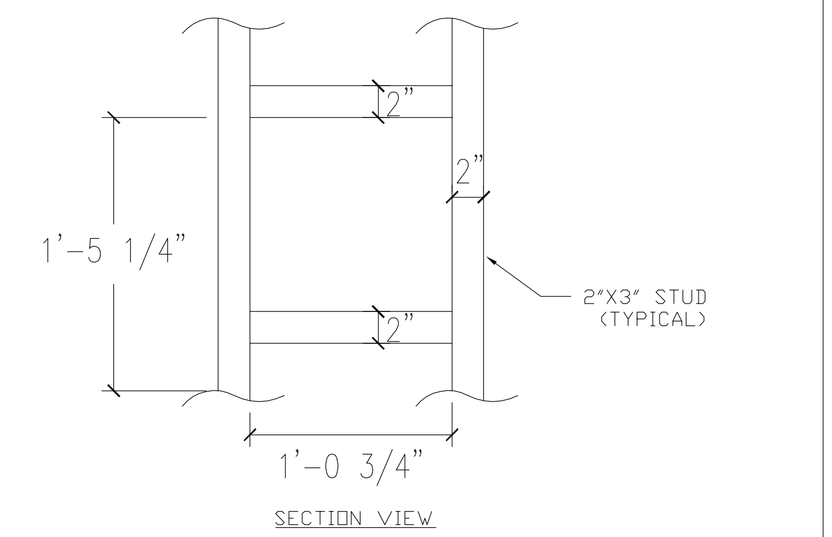

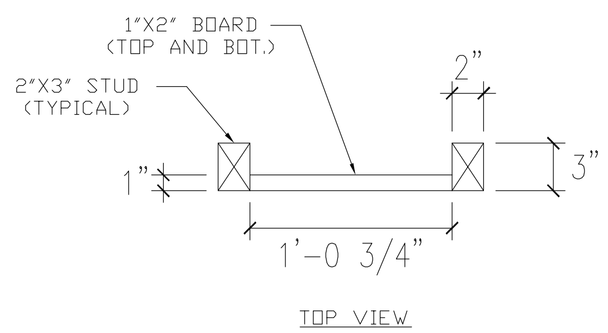

NOTE: THIS WILL ALLOW S.A. PANEL TO SLIDE INTO OPENING AND ATTACH TO SIDES. 1" X 2" TOP AND BOTTOM FRAMING WILL ALLOW SPACE FOR CABLES TO CONNECT THROUGH OPENING.

SOUTH AFRICAN ELECTRICAL PANEL FRAME DETAIL
SCALE: NONE

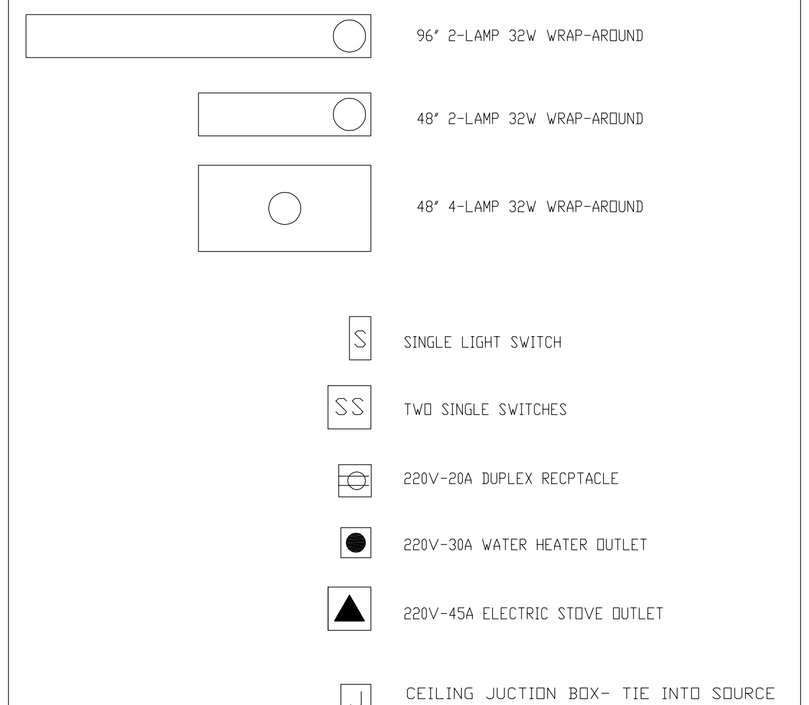

ELECTRICAL SYMBOL LEGEND
SCALE: NONE

NOTES:

1.) REFER TO ELECTRICAL DRAWING E.01 FOR DESCRIPTION OF OUTLETS AND LIGHTING FIXTURES.
2.) WIRE COLOR CODING IS REVERSED IN S.A., WHITE IS THE PHASE CONDUCTOR AND BLACK IS THE NEUTRAL.
3.) REFER TO DRAWING F.02 FOR WINDOW AND DOOR FRAMING.
4.) MEASURE PRE-HUNG DOOR FRAMES TO DETERMINE EXTERIOR DOOR FRAMING SIZE.
5.) IF WOOD IS USED FOR INTERIOR FRAMING INSTALL, CEILING FRAMING BY HANGING WOOD TO TUBULAR CHANNELS.

cargo of dreams

△ REV	DESCRIPTION	DATE

DESCRIPTION	DATE

DRAWING TITLE:

ELECTRICAL LAYOUT

SCALE: NOTED	PROJECT NUMBER:
DESIGNER:	PROJECT DATE: 08/28/2009
DRAWN BY:	CHECKED BY:

CSI DRAWING FILE: E 3/22/09

Drawing No.

E.01